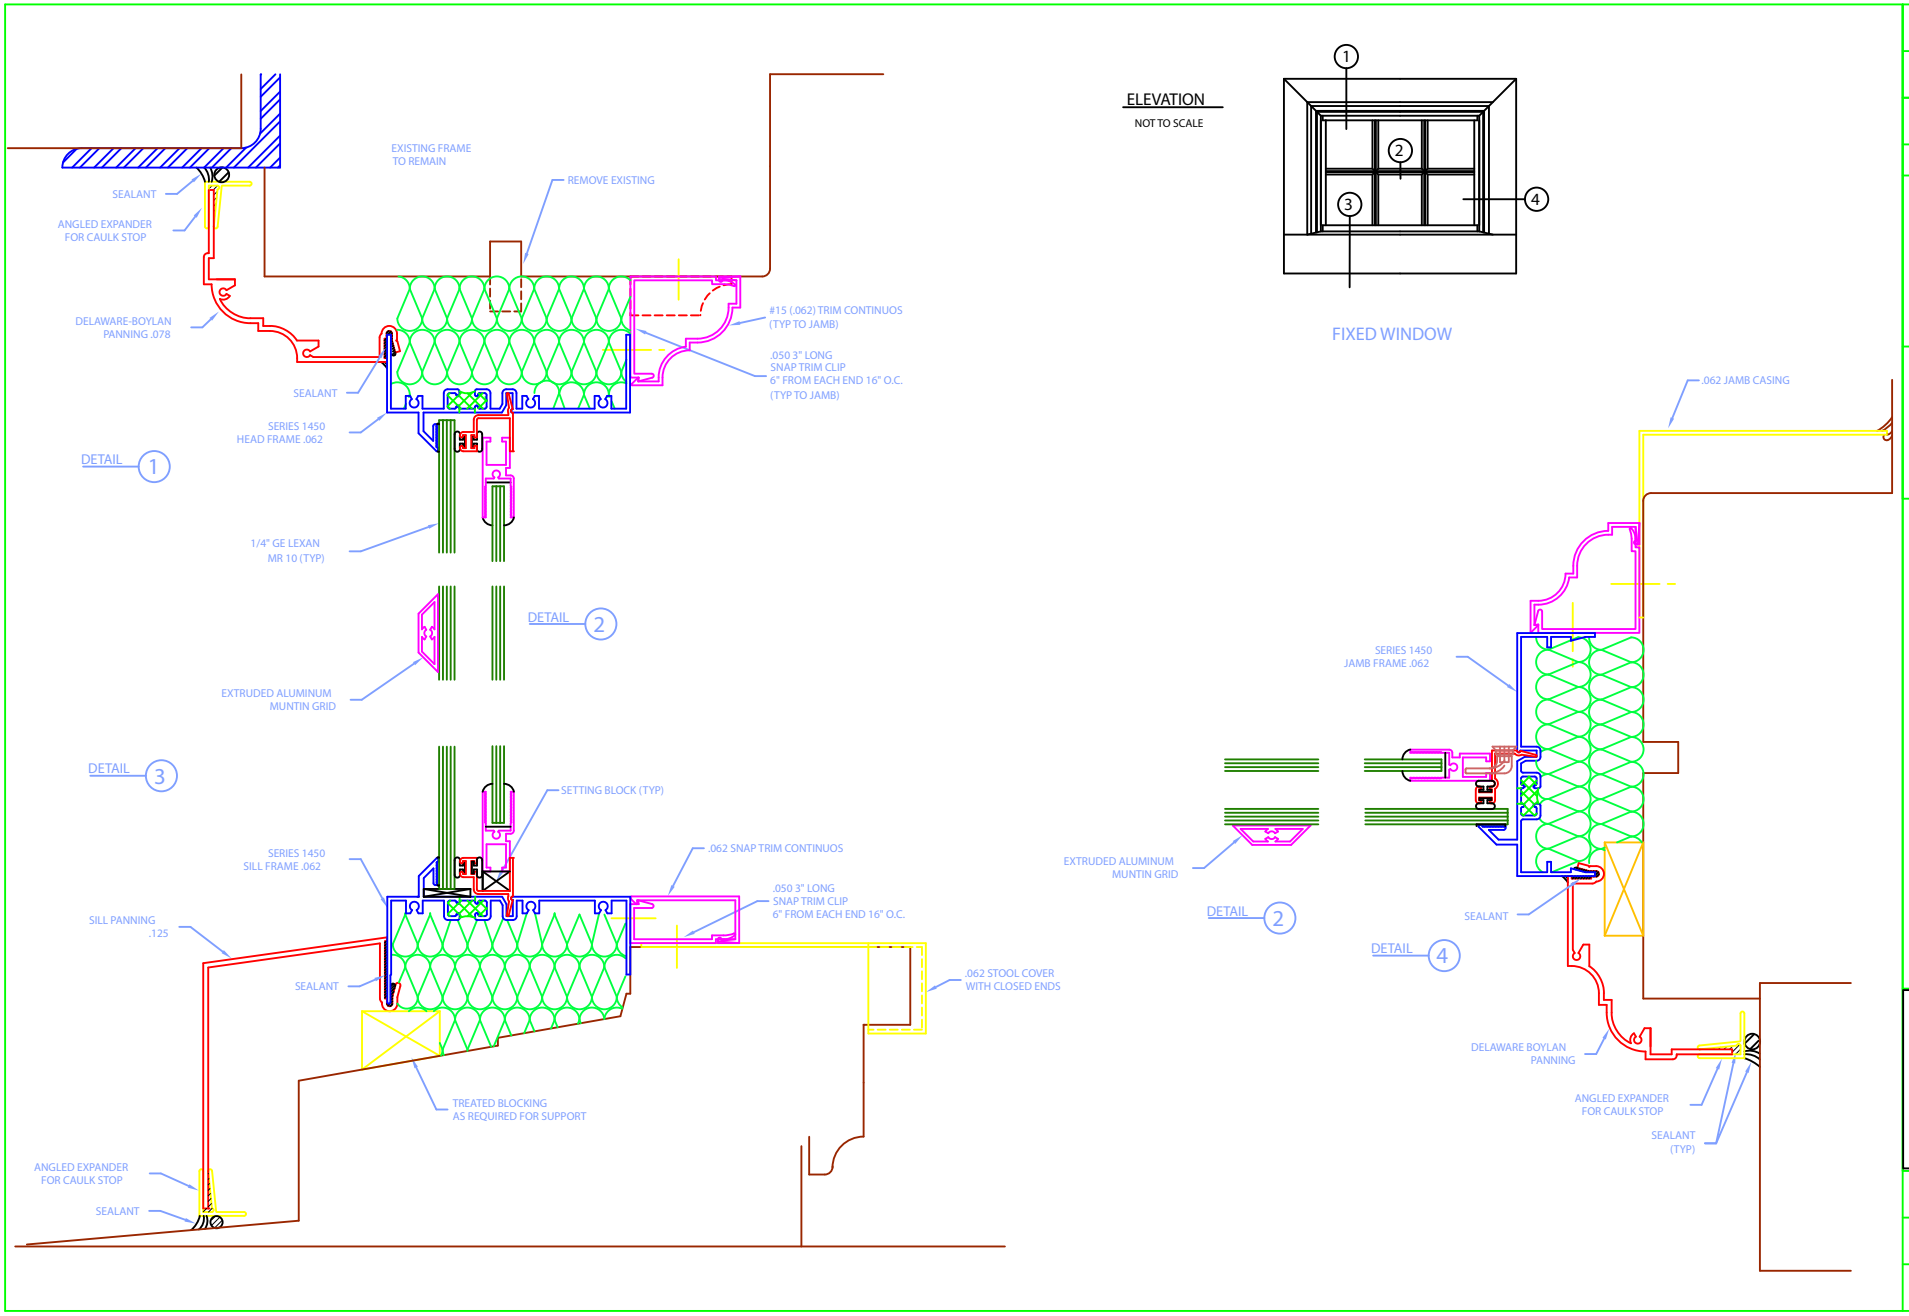
EXISTING FRAME TO REMAIN
REMOVE EXISTING
SEALANT
ANGLED EXPANDER FOR CAULK STOP
DELAWARE-BOYLAN PANNING .078
#15 (.062) TRIM CONTINUOS (TYP TO JAMB)
.050 3" LONG SNAP TRIM CLIP 6" FROM EACH END 16" O.C. (TYP TO JAMB)
SEALANT
SERIES 1450 HEAD FRAME .062
DETAIL 1
1/4" GE LEXAN MR 10 (TYP)
DETAIL 2
EXTRUDED ALUMINUM MUNTIN GRID
DETAIL 3
SETTING BLOCK (TYP)
SERIES 1450 SILL FRAME .062
.062 SNAP TRIM CONTINUOS
.050 3" LONG SNAP TRIM CLIP 6" FROM EACH END 16" O.C.
SILL PANNING .125
SEALANT
.062 STOOL COVER WITH CLOSED ENDS
TREATED BLOCKING AS REQUIRED FOR SUPPORT
ANGLED EXPANDER FOR CAULK STOP
SEALANT
ELEVATION
NOT TO SCALE
1
2
3
4
FIXED WINDOW
.062 JAMB CASING
SERIES 1450 JAMB FRAME .062
EXTRUDED ALUMINUM MUNTIN GRID
DETAIL 2
SEALANT
DETAIL 4
DELAWARE BOYLAN PANNING
ANGLED EXPANDER FOR CAULK STOP
SEALANT (TYP)
SHEET NO.
SCALE:
REVISIONS
DRAWN BY:
DATE:
CHECK BY:
DATE:
PROJECT:
SERIES: 1400
MODEL: 1450HG
DRAWING NO.
SHEET NO.