Graham Series 2200

Aluminum Double Hung Window

Double Hung Side Load

4" Frame Depth

With Receptor System And Sill Starter For New Construction Or Window Replacement In Brick Opening

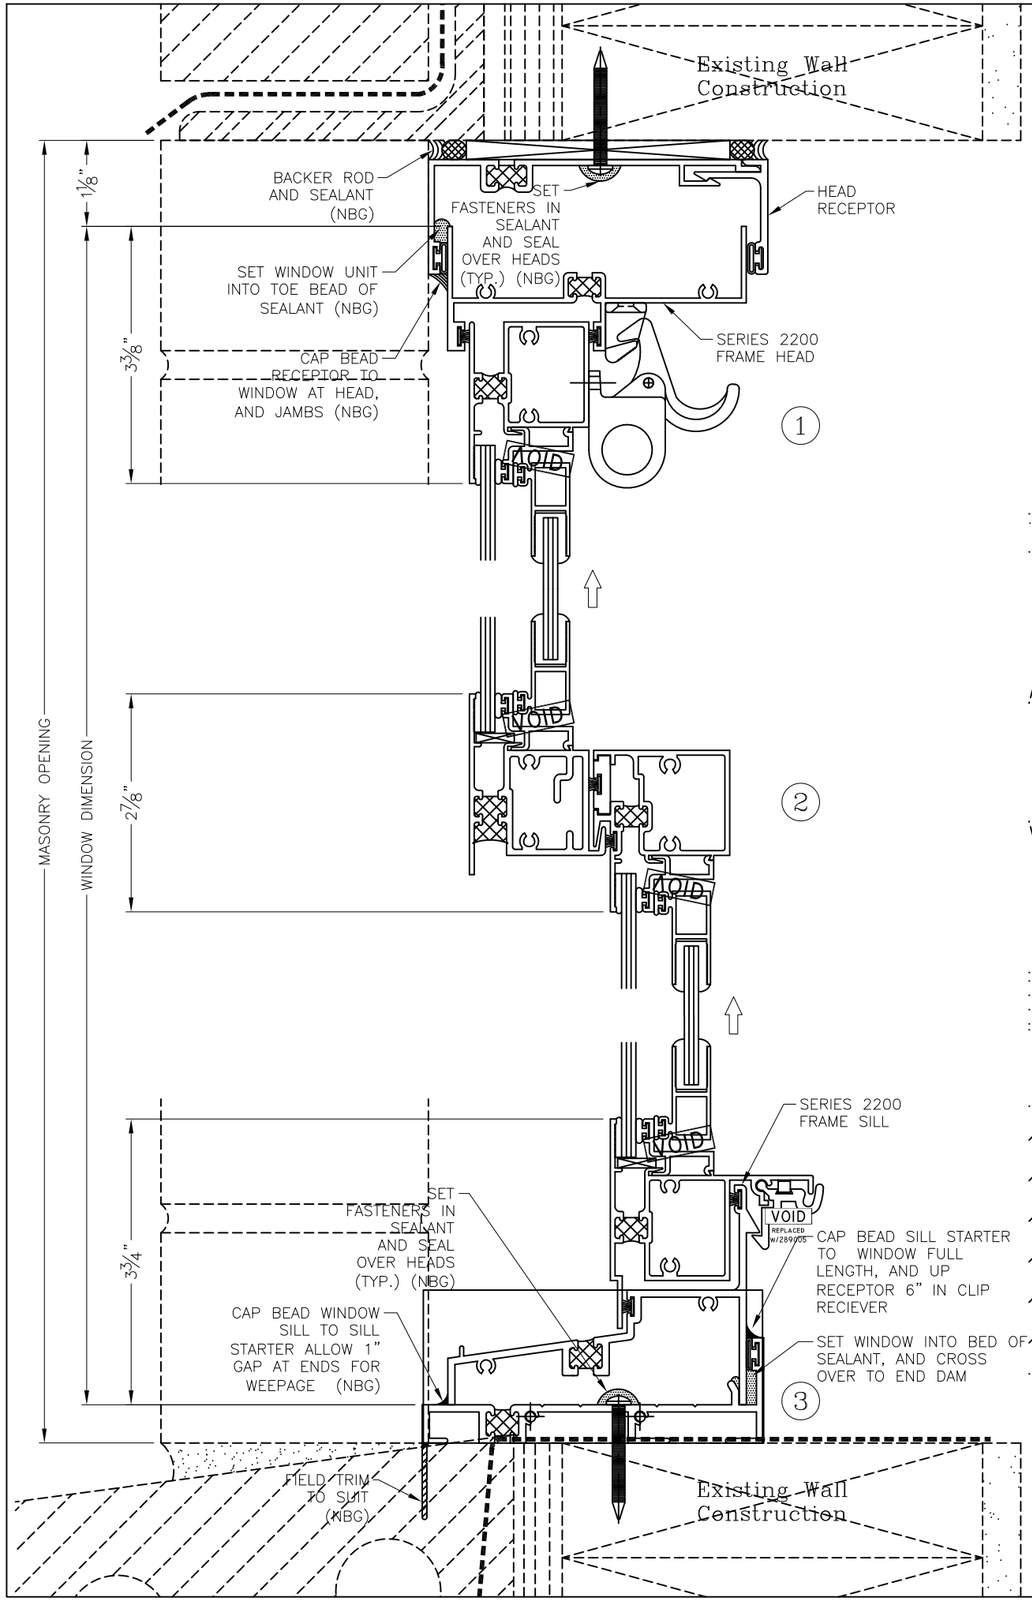

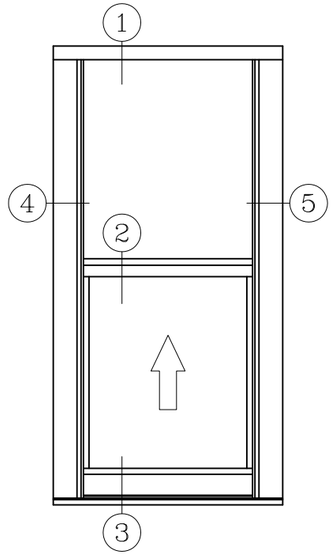

ELEVATION

NOT TO SCALE

NOTE:
DETAILS SHOWN ARE GENERAL INSTALLATION EXAMPLES.
SPECIFIC CONDITION INSTALLATION MAY VARY.

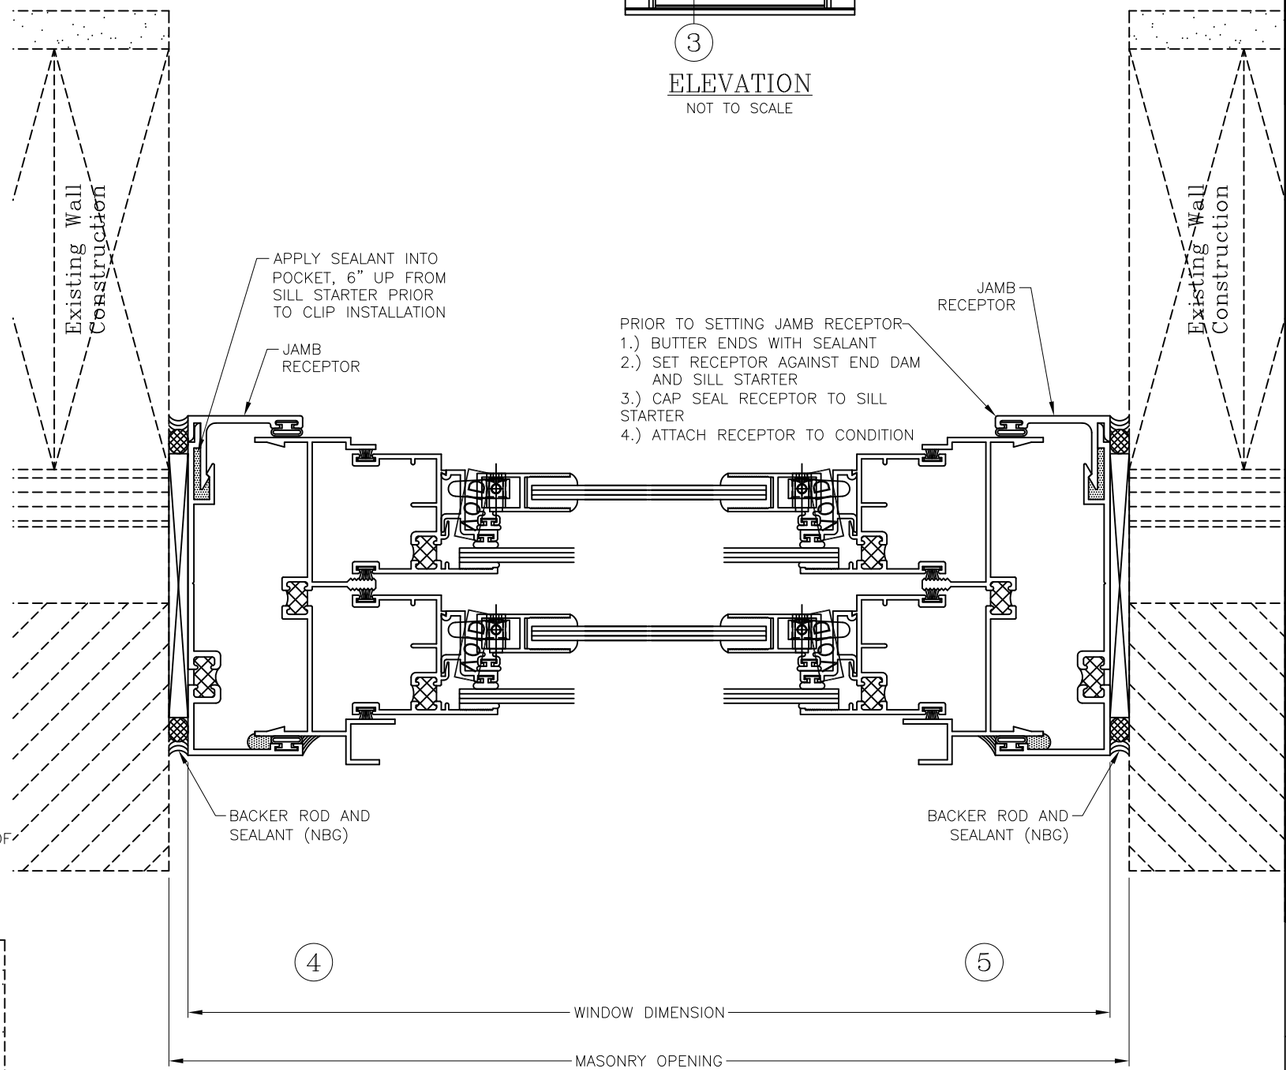

DRAWING NO. IE.04

SCALE: 1:1 (Unless Noted)

REVISIONS	BY	DATE

DRAWN BY: STP DATE: 12/15/11

CHECKED BY: JLH DATE:

PROJECT: Receptor / Sill Starter Into Brick

NAME: Double Hung Side Load Guardian

SERIES: 2200

GRAHAM ARCHITECTURAL PRODUCTS
1551 Mount Rose Avenue, York, PA 17403-2909
Toll-Free: (800) 755-6274
Phone: (717) 849-8100 Fax: (800) 366-5097
Web Site: www.grahamwindows.com
E-mail: info@grahamwindows.com

DRAWING TITLE

Installation Examples 2200

Receptor/Sill Starter

DRAWING NO. IE.04